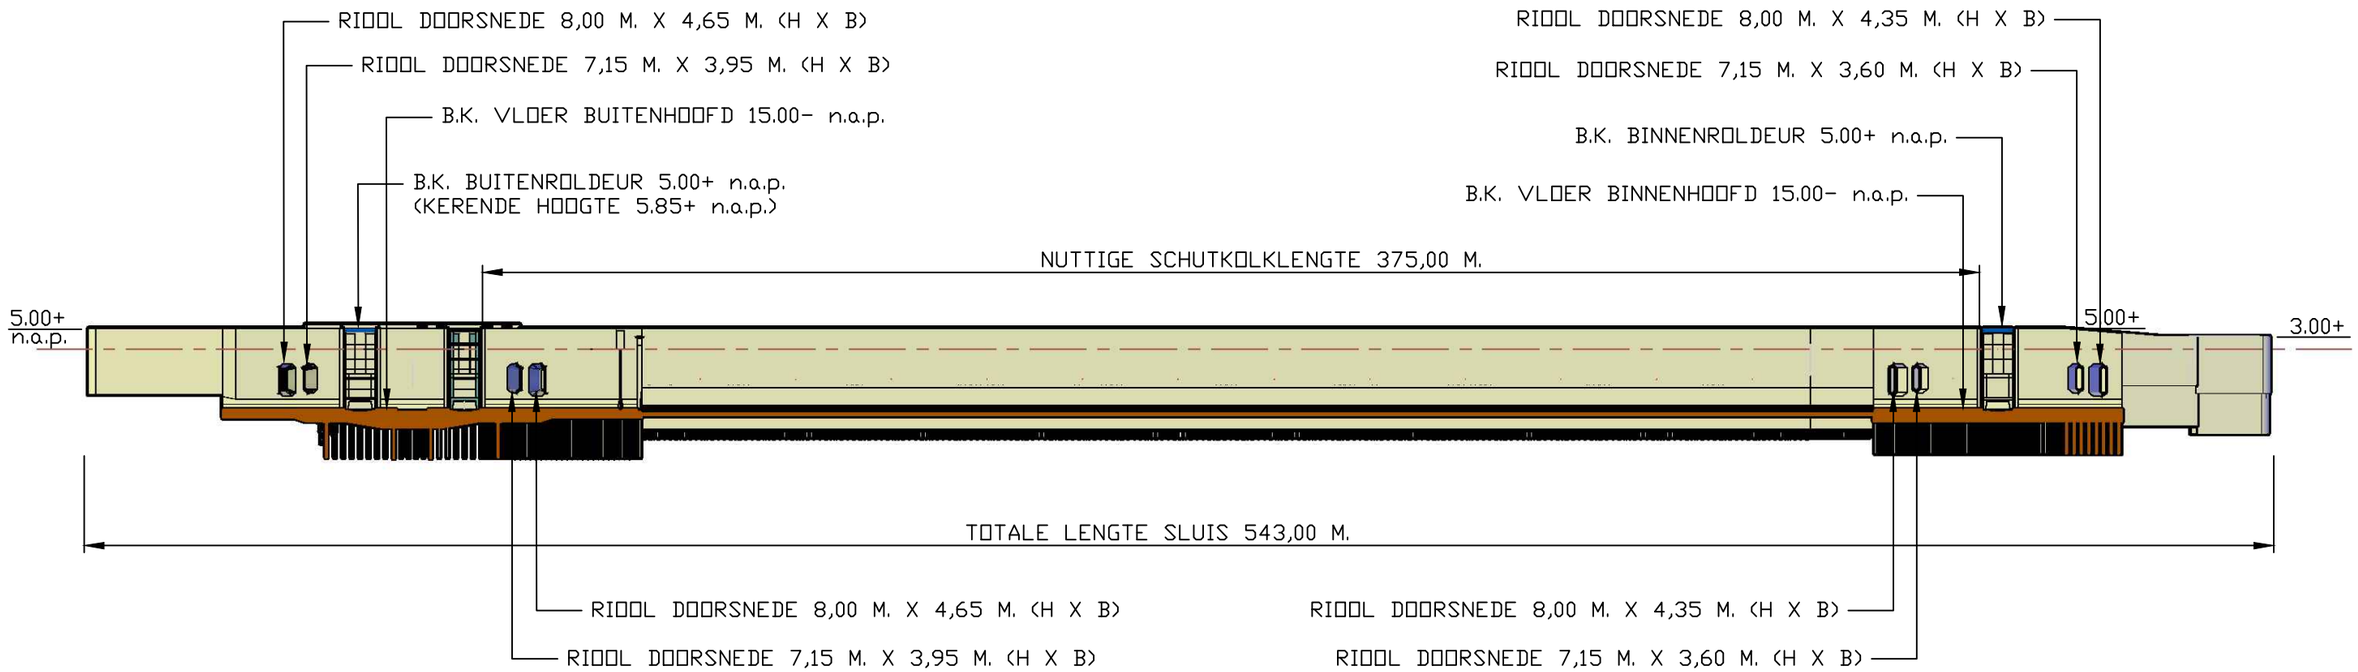

NOORDERSLUIS IJMUIDEN

LANGSDOORSNEDE OVER AS SLUIS